4/11/2022 9:59:59 AM

1 A2.0 INTERIOR VIEW FROM ENTRY

SCALE:

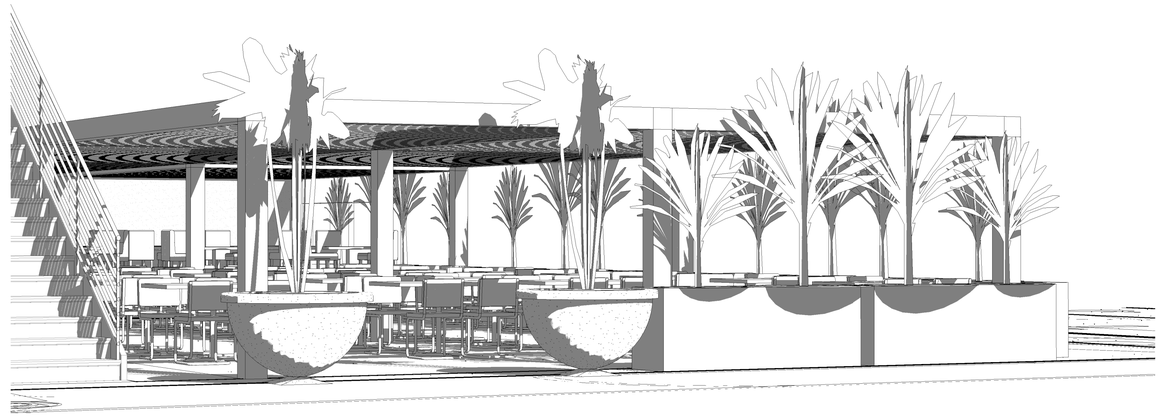

4 A2.0 EXTERIOR VIEW TOWARDS ENTRY

SCALE:

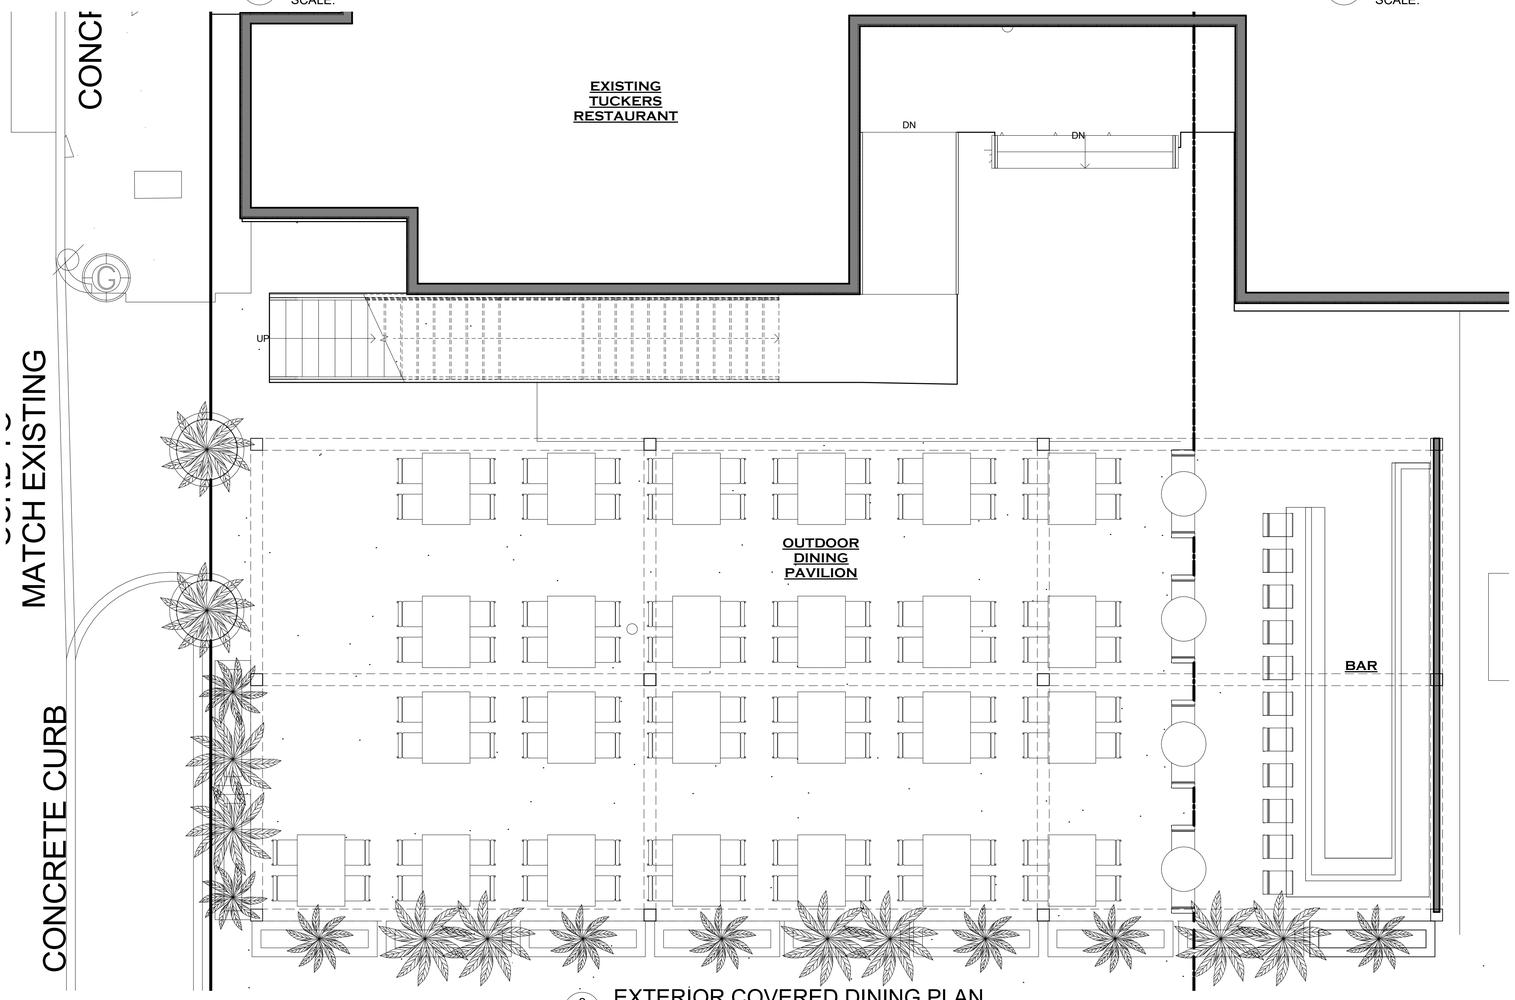

2 A2.0 EXTERIOR COVERED DINING PLAN

SCALE: 1/4" = 1'-0"

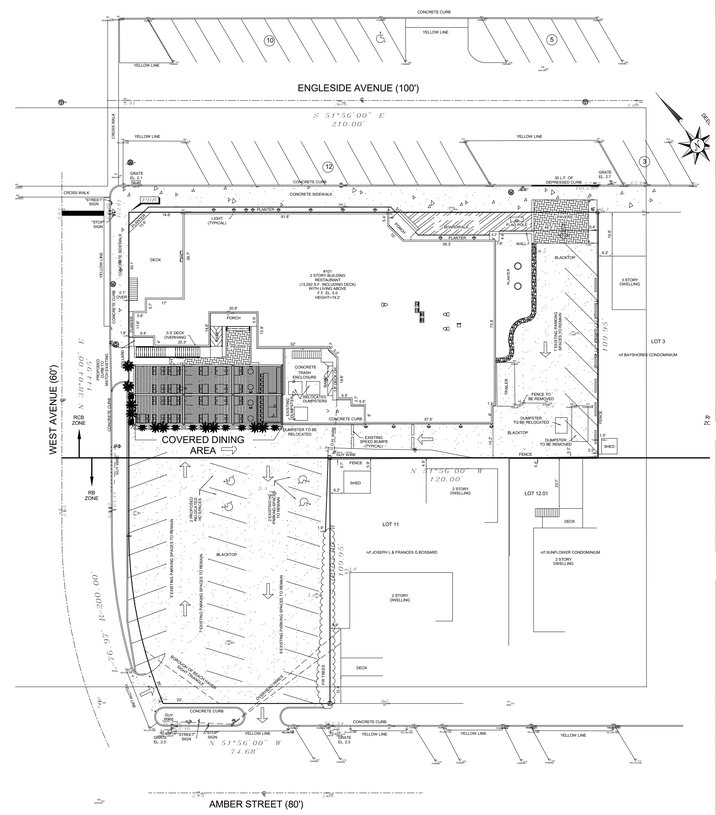

3 A2.0 KEY SITE PLAN

SCALE: 1/32" = 1'-0"

REVIEW

ARCHITECT

ARCHITETRA p.c.

1500 E. Lancaster Ave.
Suite 103
Paoli, Pa. 19301
(610) 993-9111 (610) 993-0510 fax

MPE ENGINEER

CONSULTANT

CONSULTANT

CONTRACTOR

TUCKER'S

101 SOUTHWEST AVENUE
BEACH HAVEN, NJ 08008

PROJECT

PROPOSED EXTERIOR COVERED DINING AREA FOR:

TUCKER'S

101 SOUTHWEST AVENUE
BEACH HAVEN, NJ 08008

REVISIONS

NO.	DATE	REVISION
1		

SHEET TITLE

EXTERIOR COVERED DINING PAVILION PLANS & 3D VIEWS

ISSUED: SCHEMATIC REVIEW

DATE: 4.11.22 SCALE: As indicated

DRAWN BY: JML CHECKED BY: TSK

DRAWING NO.

A2.0

H:\Tuckers\Beer Garden\Tucker's Beer Garden.rvt

COPYRIGHT © ARCHITETRA, P.C.