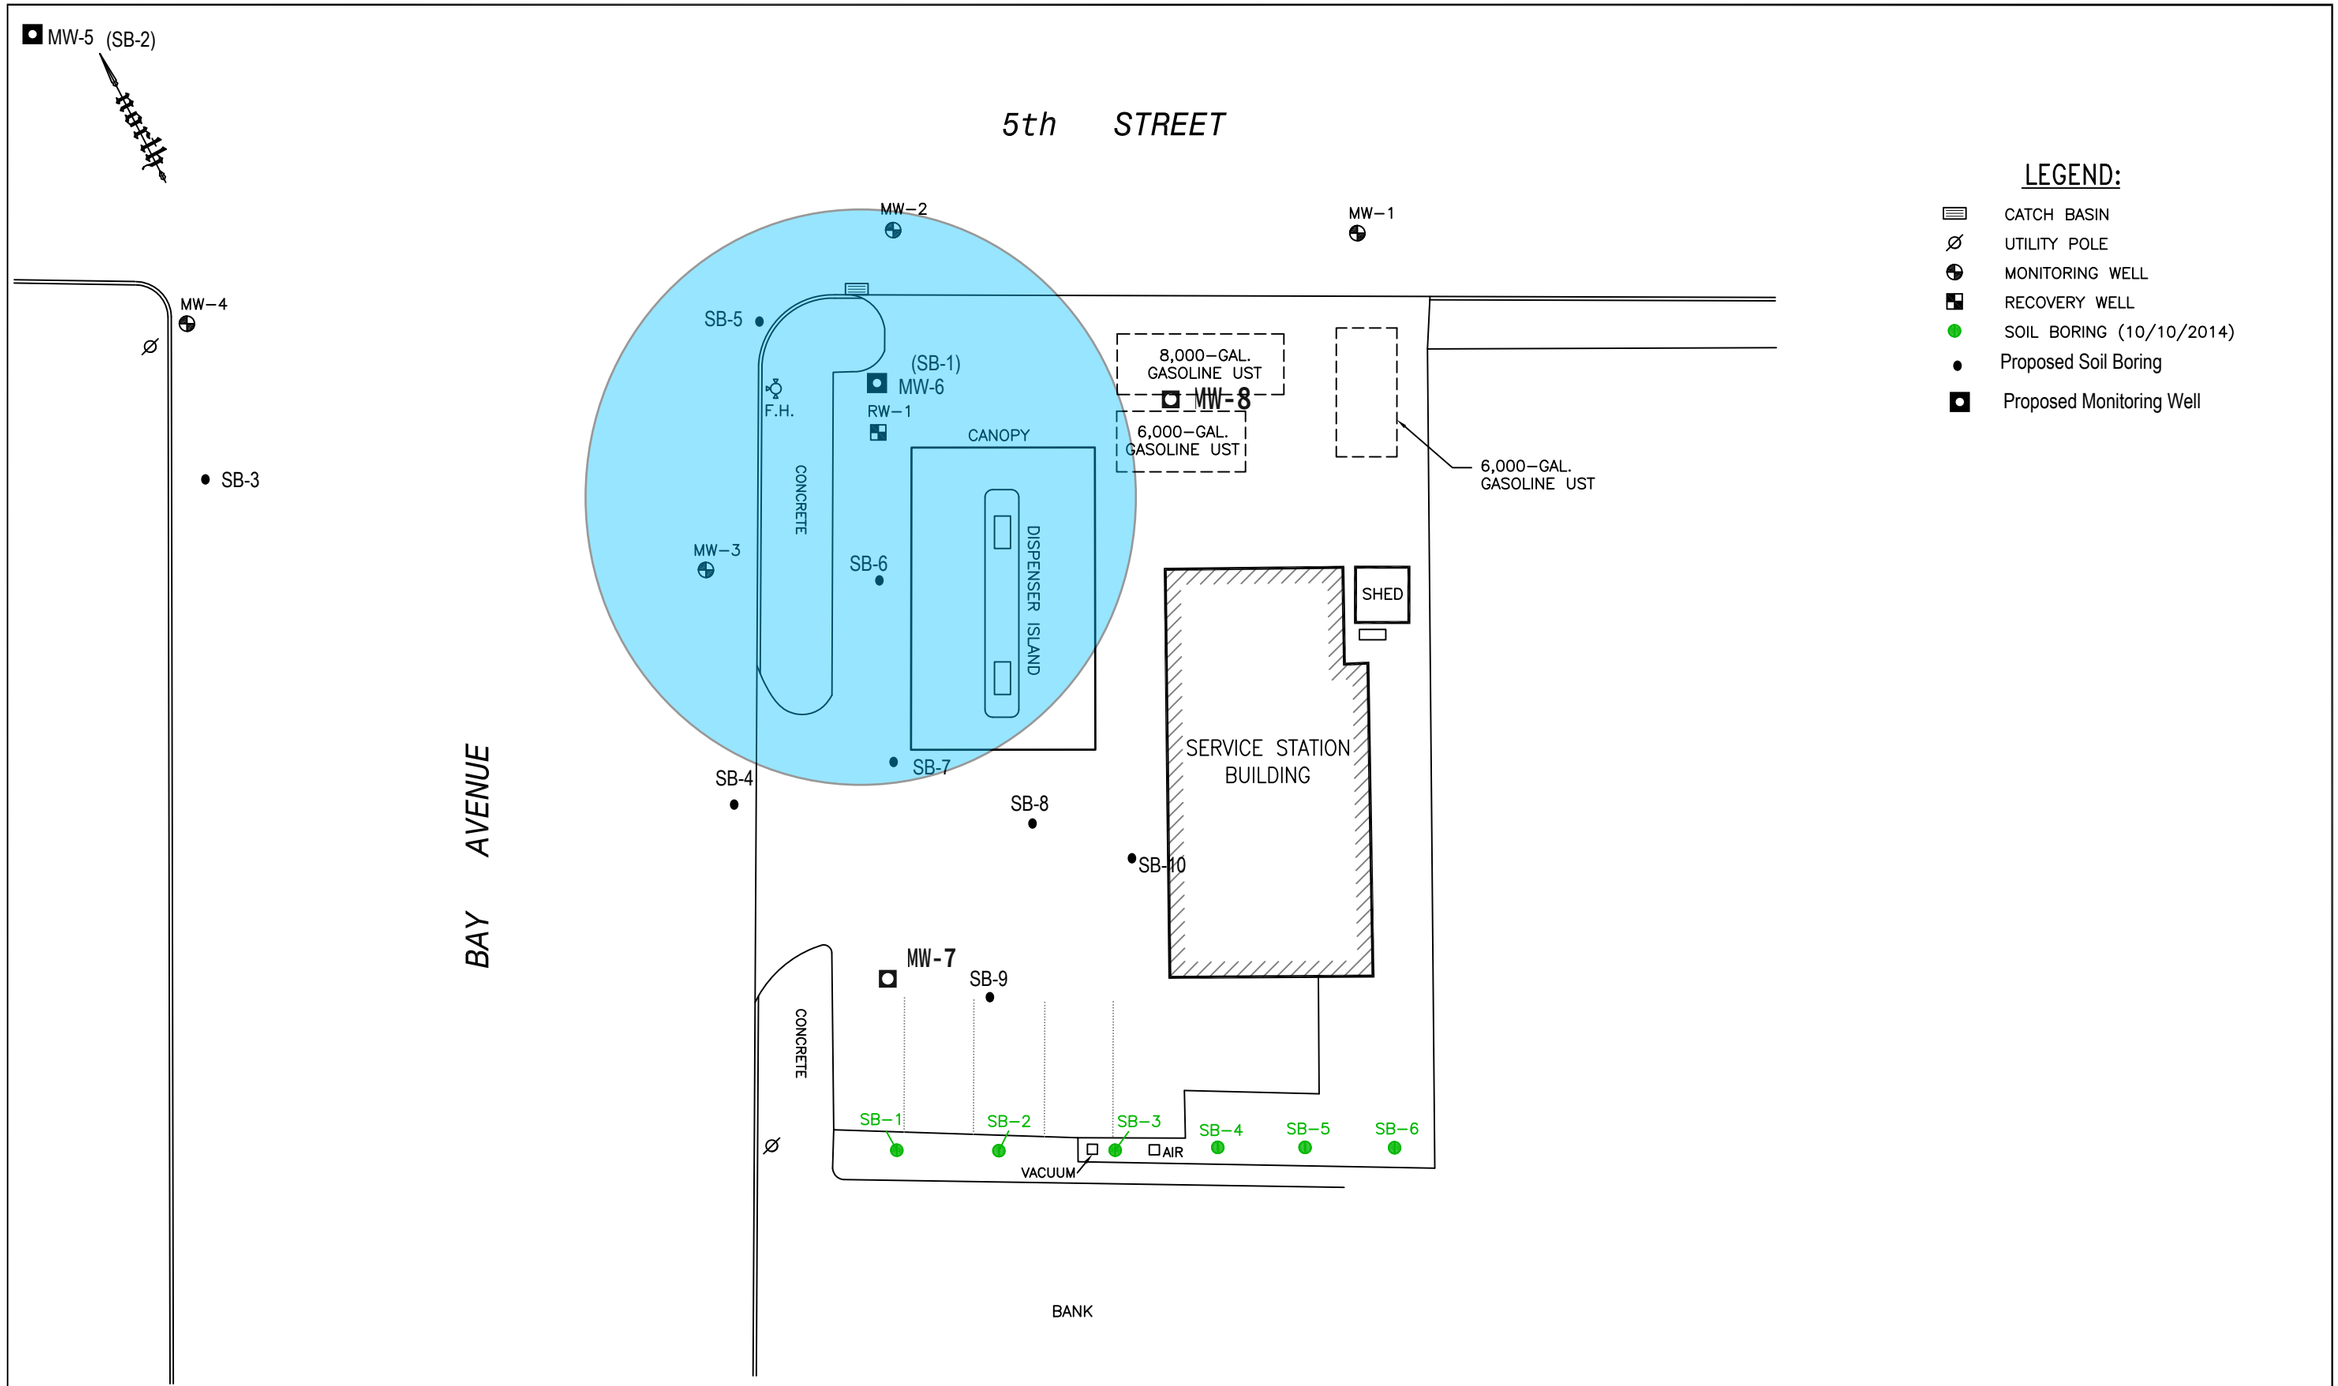

FIGURE #				
1	BEACH HAVEN SERVICE STATION 415 NORTH BAY AVENUE BEACH HAVEN, NEW JERSEY	CLASSIFICATION EXEMPTION AREA MAP	0 10 20 SCALE IN FEET	JEC J. Edward Consultants, LLC
		DRAWN BY: B.S. / REVISION DATE: 11/20/2014		